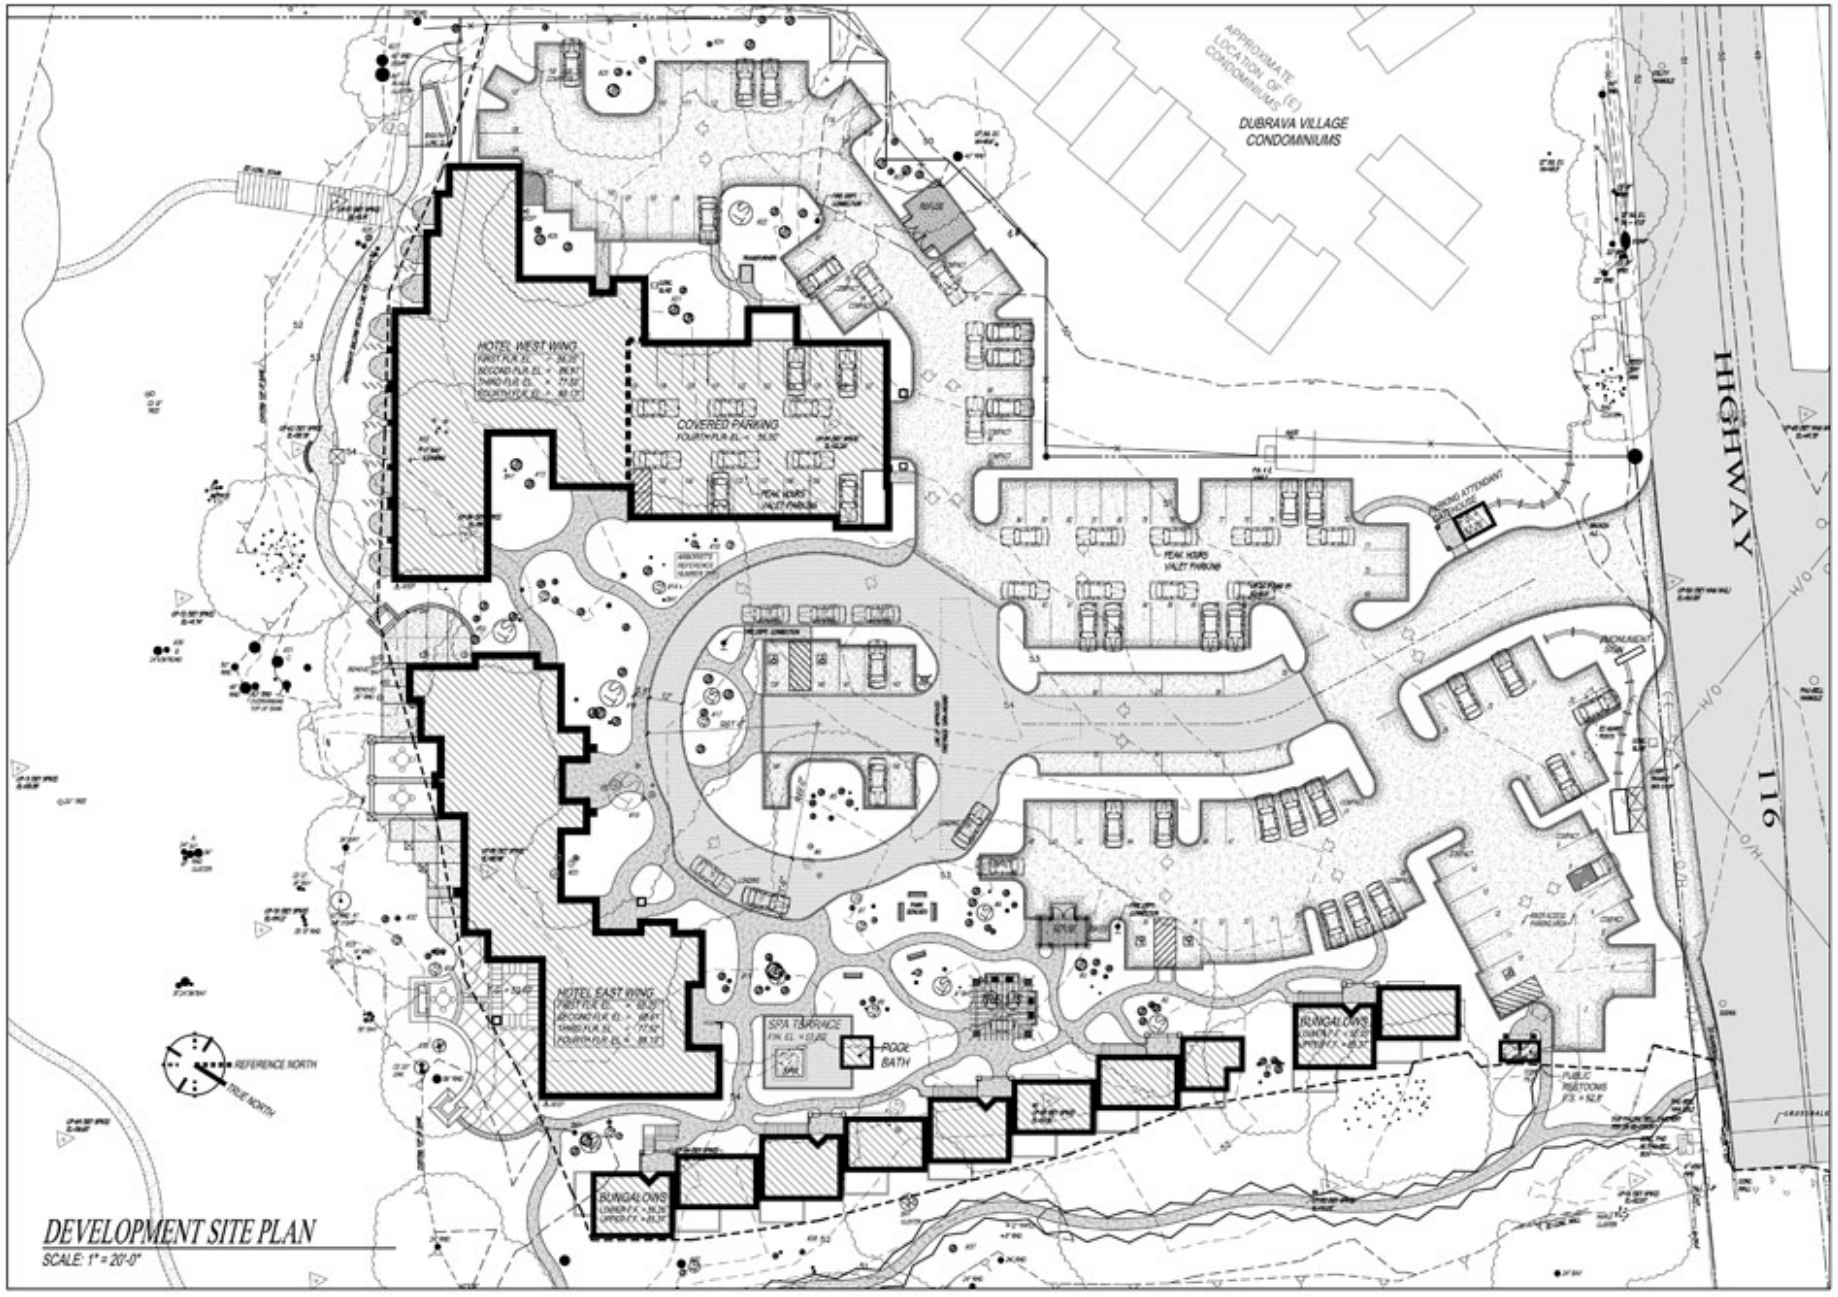

DEVELOPMENT SITE PLAN

SCALE: 1" = 20'-0"

JMA architects

James McCulligan Architect

A RESORT HOTEL FOR:

LOK GUERNEWOOD DEVELOPMENT CO, LLC

GUERNEWOOD PARK RESORT, 07555 HIGHWAY 116, HIGHWAY 116

GUERNEVILLE, CALIFORNIA

APN 072-130-005, 007 & 009

A4

OF 28 SHEETS

JOB NUMBER: 0718